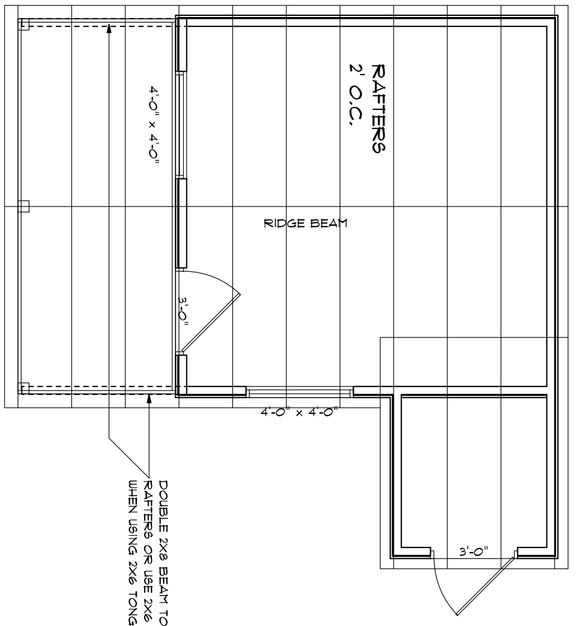

DOUBLE 2X8 BEAM TO SUPPORT ROOF RAFTERS OR USE 2X6 STEP CANTILEVER WHEN USING 2X6 TONGUE AND GROOVE SIDING

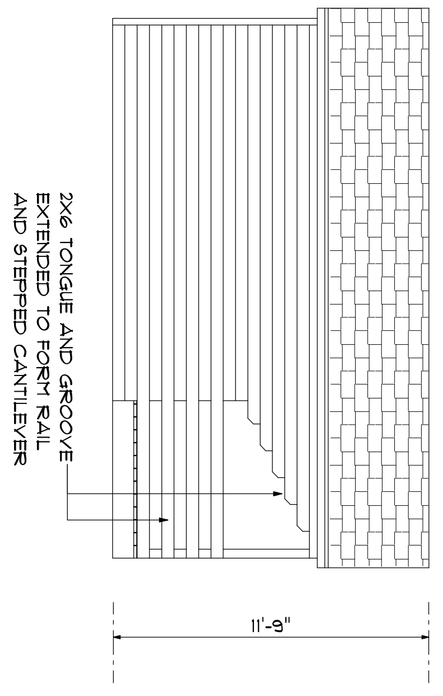

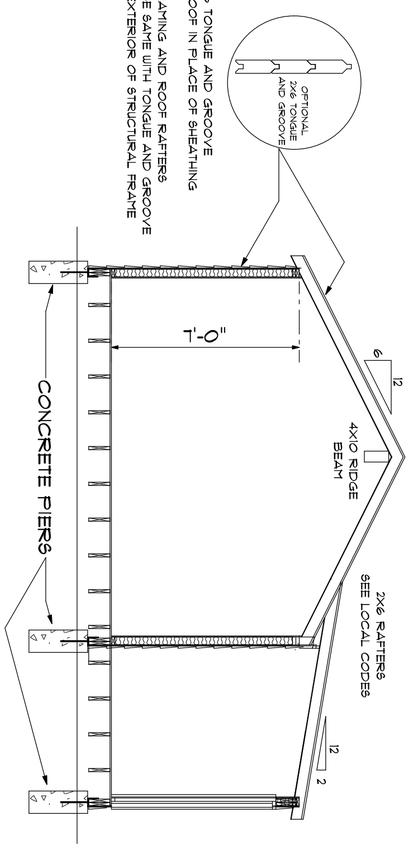

OPTIONAL 2X6 TONGUE AND GROOVE WALLS AND ROOF IN PLACE OF SHEATHING AND SIDING.
STUD WALL FRAMING AND ROOF RAFTERS TO REMAIN THE SAME WITH TONGUE AND GROOVE APPLIED TO EXTERIOR OF STRUCTURAL FRAME

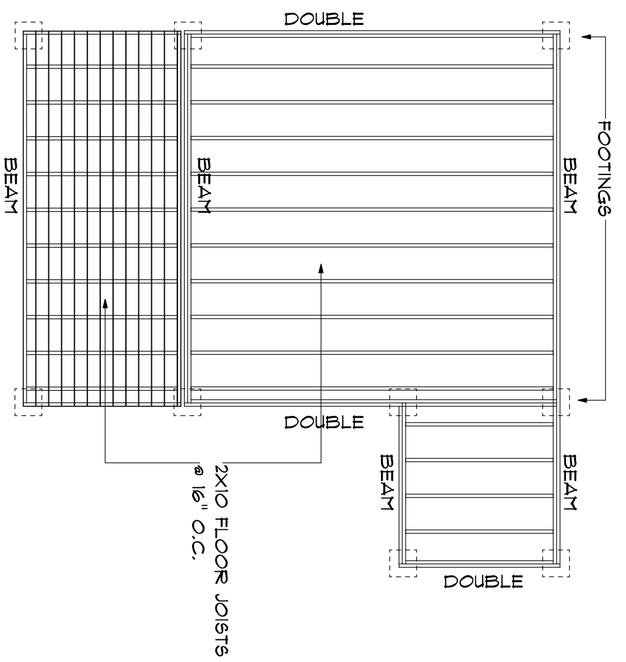

cabinsandsheds

SCALE 1/4" = 1'-0"	APPROVED	DRAWN BY
DATE August 01, 2008		REVISED
DRAWING NUMBER SHEET 1	PLAN NAME: GARDEN HOUSE	

GARDEN HOUSE PLAN

SINGLE USE FOR:

www.cabinsandsheds.com

These plans are the exclusive property of www.cabinsandsheds.com and are available for use, resell, reuse, ownership rights and modification through a special offer by cabinsandsheds.com to those who purchase plans as a collections from cabinsandsheds.com. All other reproduction and/or use is prohibited

IT IS THE RESPONSIBILITY OF THE PURCHASER/BUILDER OF THIS PLAN TO INSURE THAT ALL LOCAL BUILDING CODES AND REQUIREMENTS ARE MET. (STRUCTURAL, SEISMIC, SNOW, WIND, HVAC, ELECTRICAL ETC.)